

BROOKTRAILS SECOND ACCESS - ALTERNATIVE 1 - (MODIFIED I-H)

DATE SUBMITTED: August 12, 2026
PREPARED BY: consor

PREPARED FOR:

SCALE: 1" = 100'
0 1 2 3
ORIGINAL SCALE IN INCHES

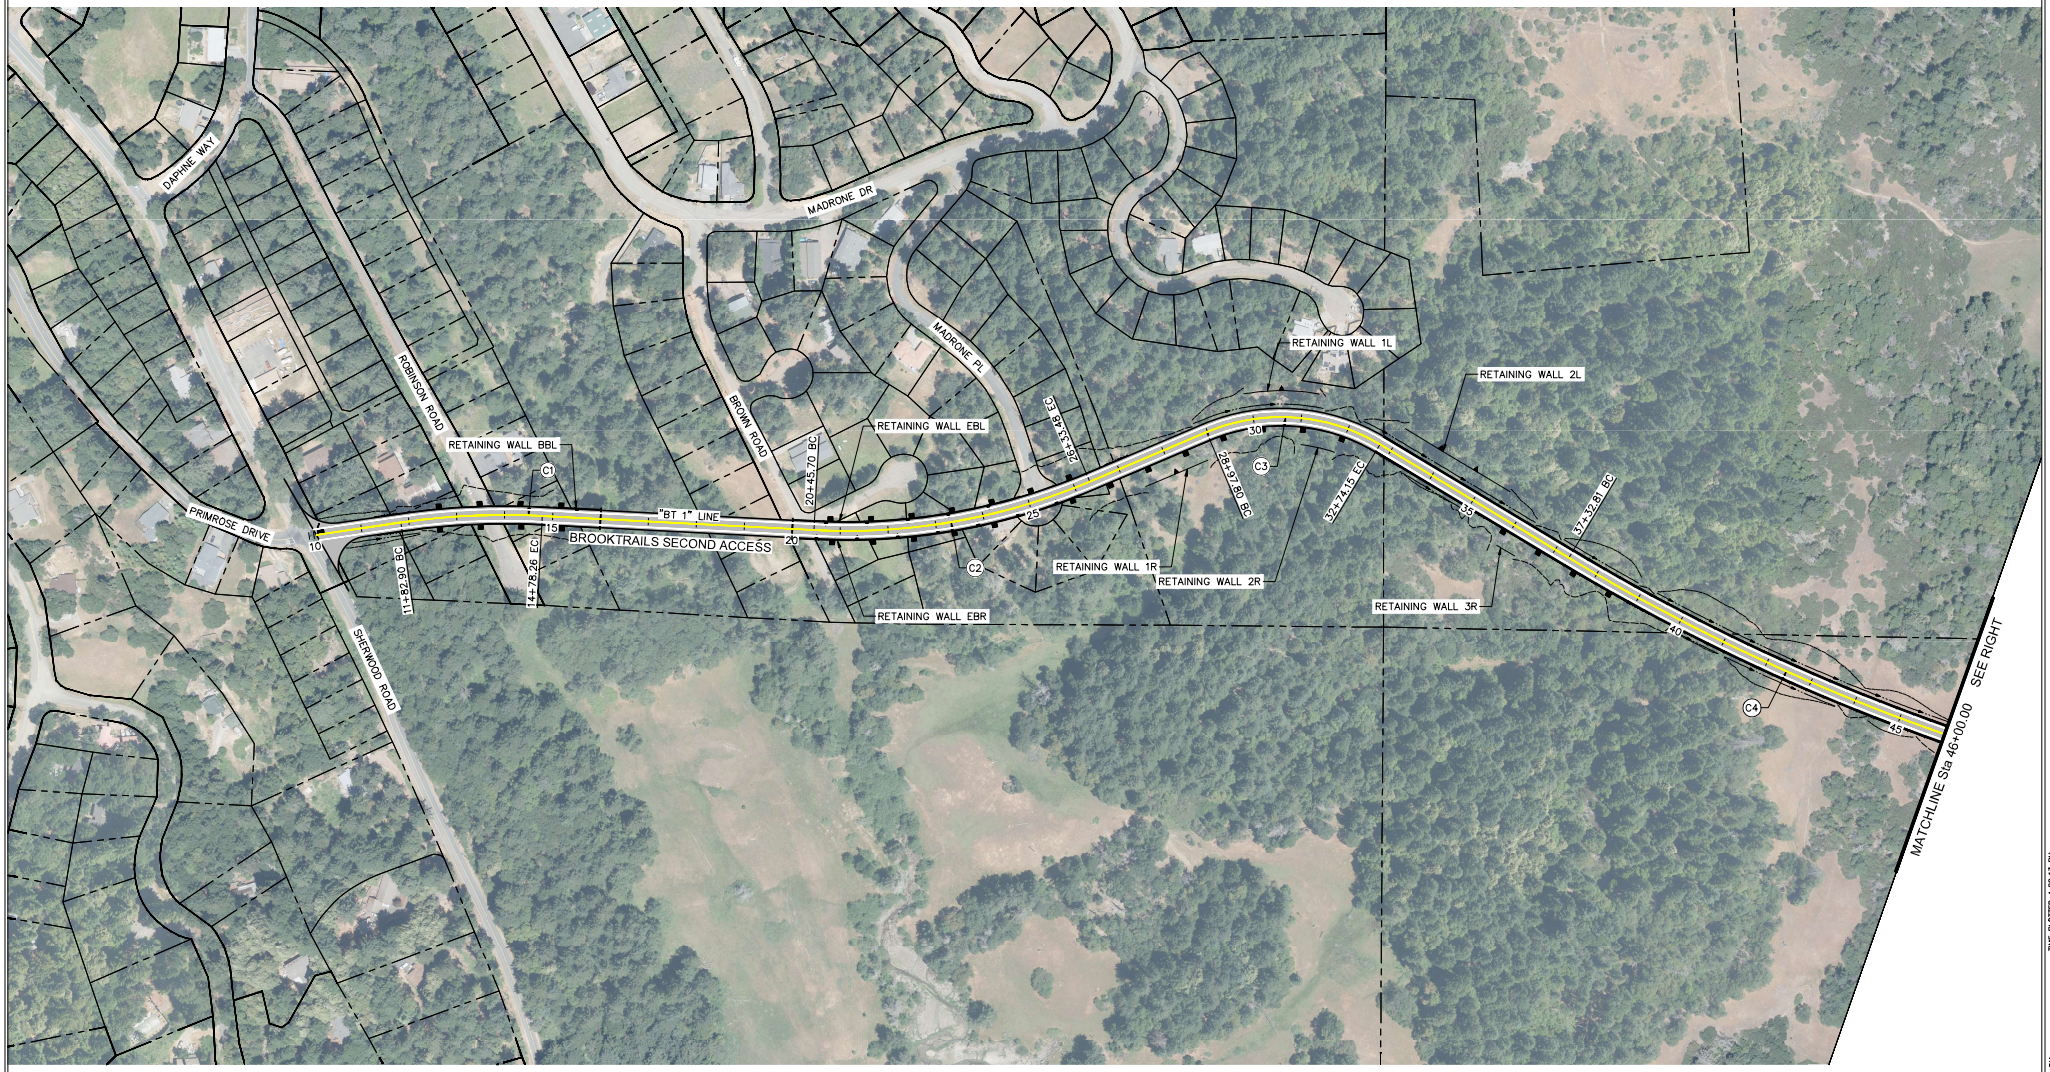

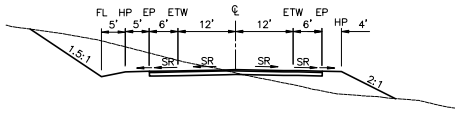


BROOKTRAILS SECOND ACCESS
"BT 1" STA 9+90.00 TO "BT 1" STA 123+22.00

FRONTAGE ROAD
"FR" Sta 0+00.00 TO "FR" Sta 18+46.00


FILE C:\Users\Hernan.Gutierrez\DC\ACCDocs\Consor\D232030 - Brooktrails Second Access\Project Files\505 - CADD Files\05-Consor Files\Exhibits\Brooktrails - Exhibit - Alternative 1 - GAD - For Scoping Meeting.dwg

USERNAME: Hernan.Gutierrez
DATE PLOTTED: 8/12/2026 4:22:13 PM
TIME PLOTTED: 4:22:13 PM

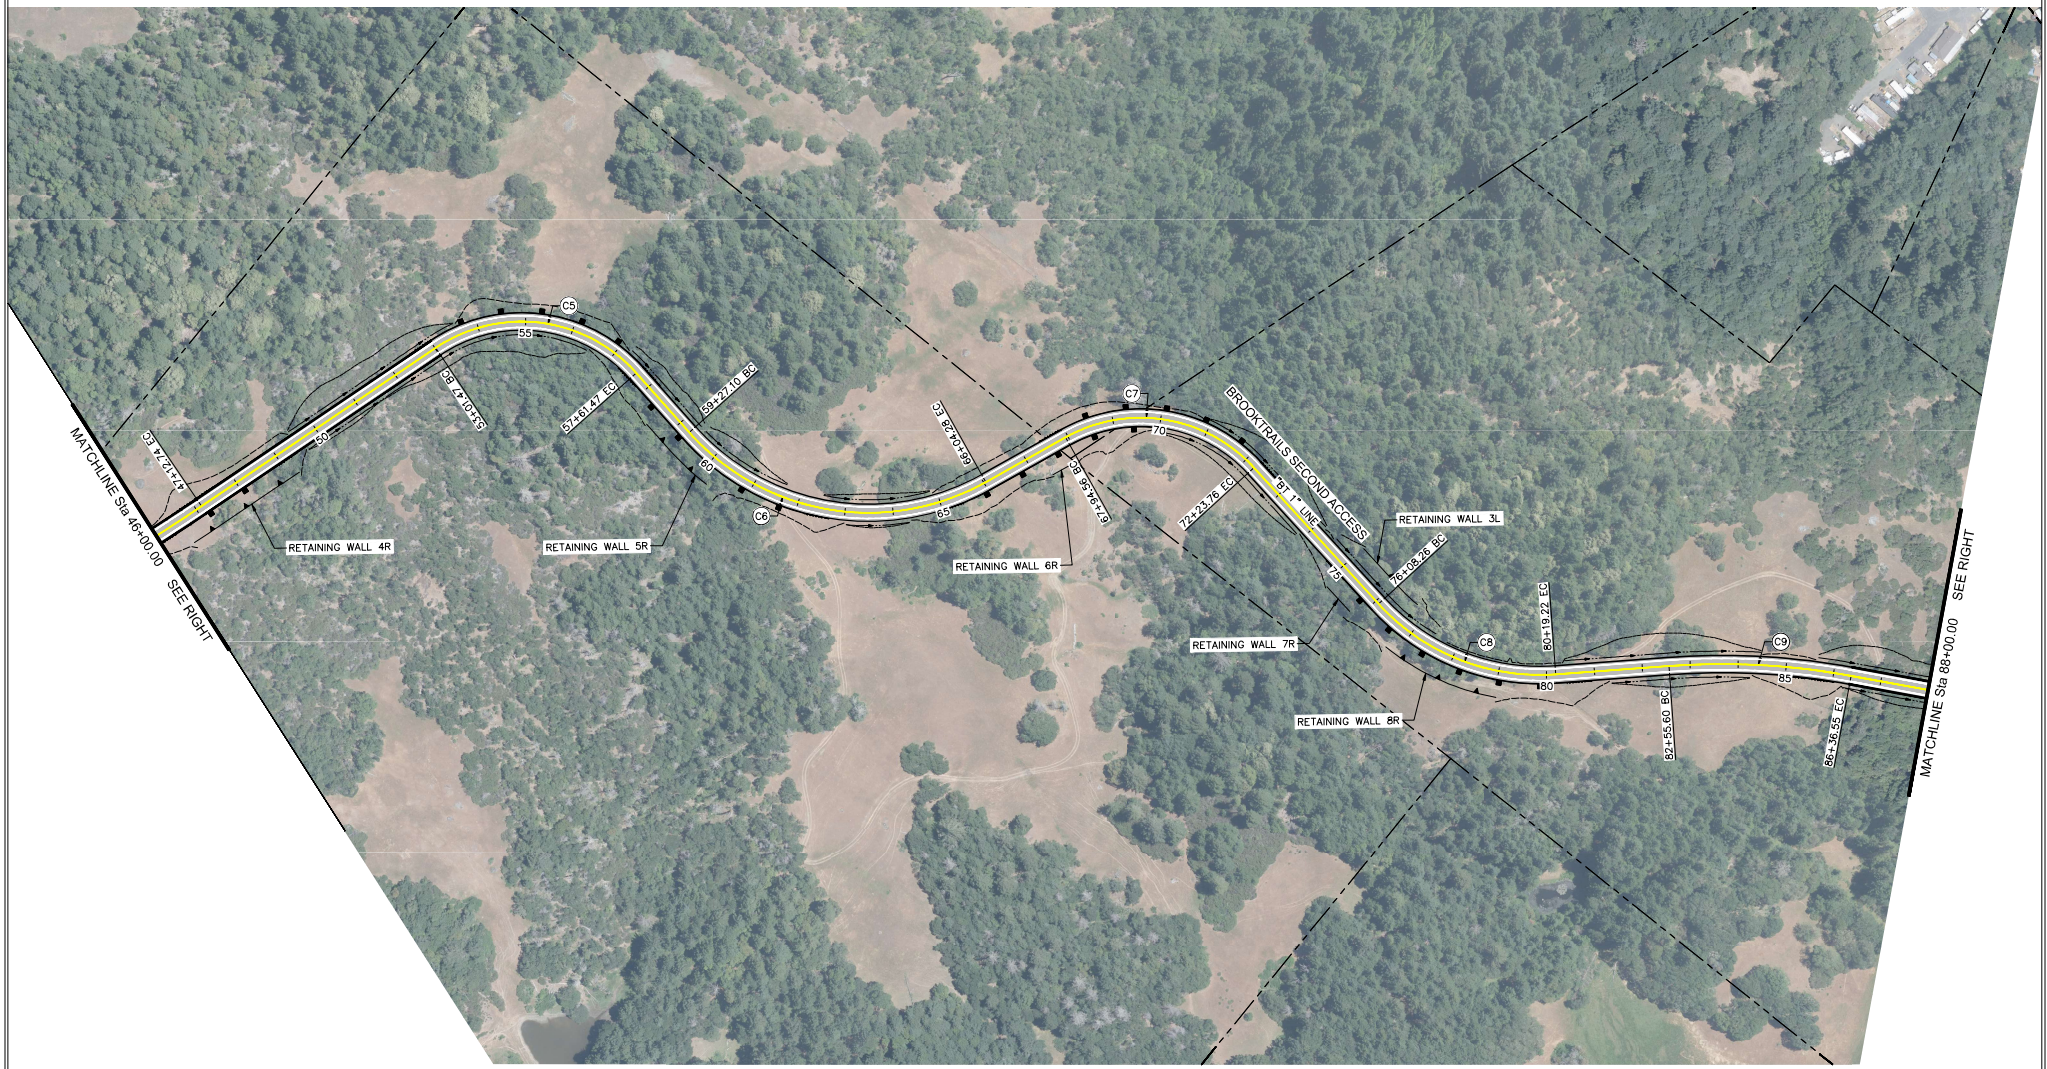

FILE C:\Users\Hernan.Gutierrez\DC\ACCDocs\Consor\D232030 - Brooktrails Second Access\Project Files\505 - CADD Files\05-Consor Files\Exhibits\Brooktrails - Exhibit - Alternative 1 - GAD - For Scoping Meeting.dwg

USERNAME: Hernan.Gutierrez
DATE PLOTTED: 8/12/2025 4:23:07 PM
TIME PLOTTED: 4:23:07 PM

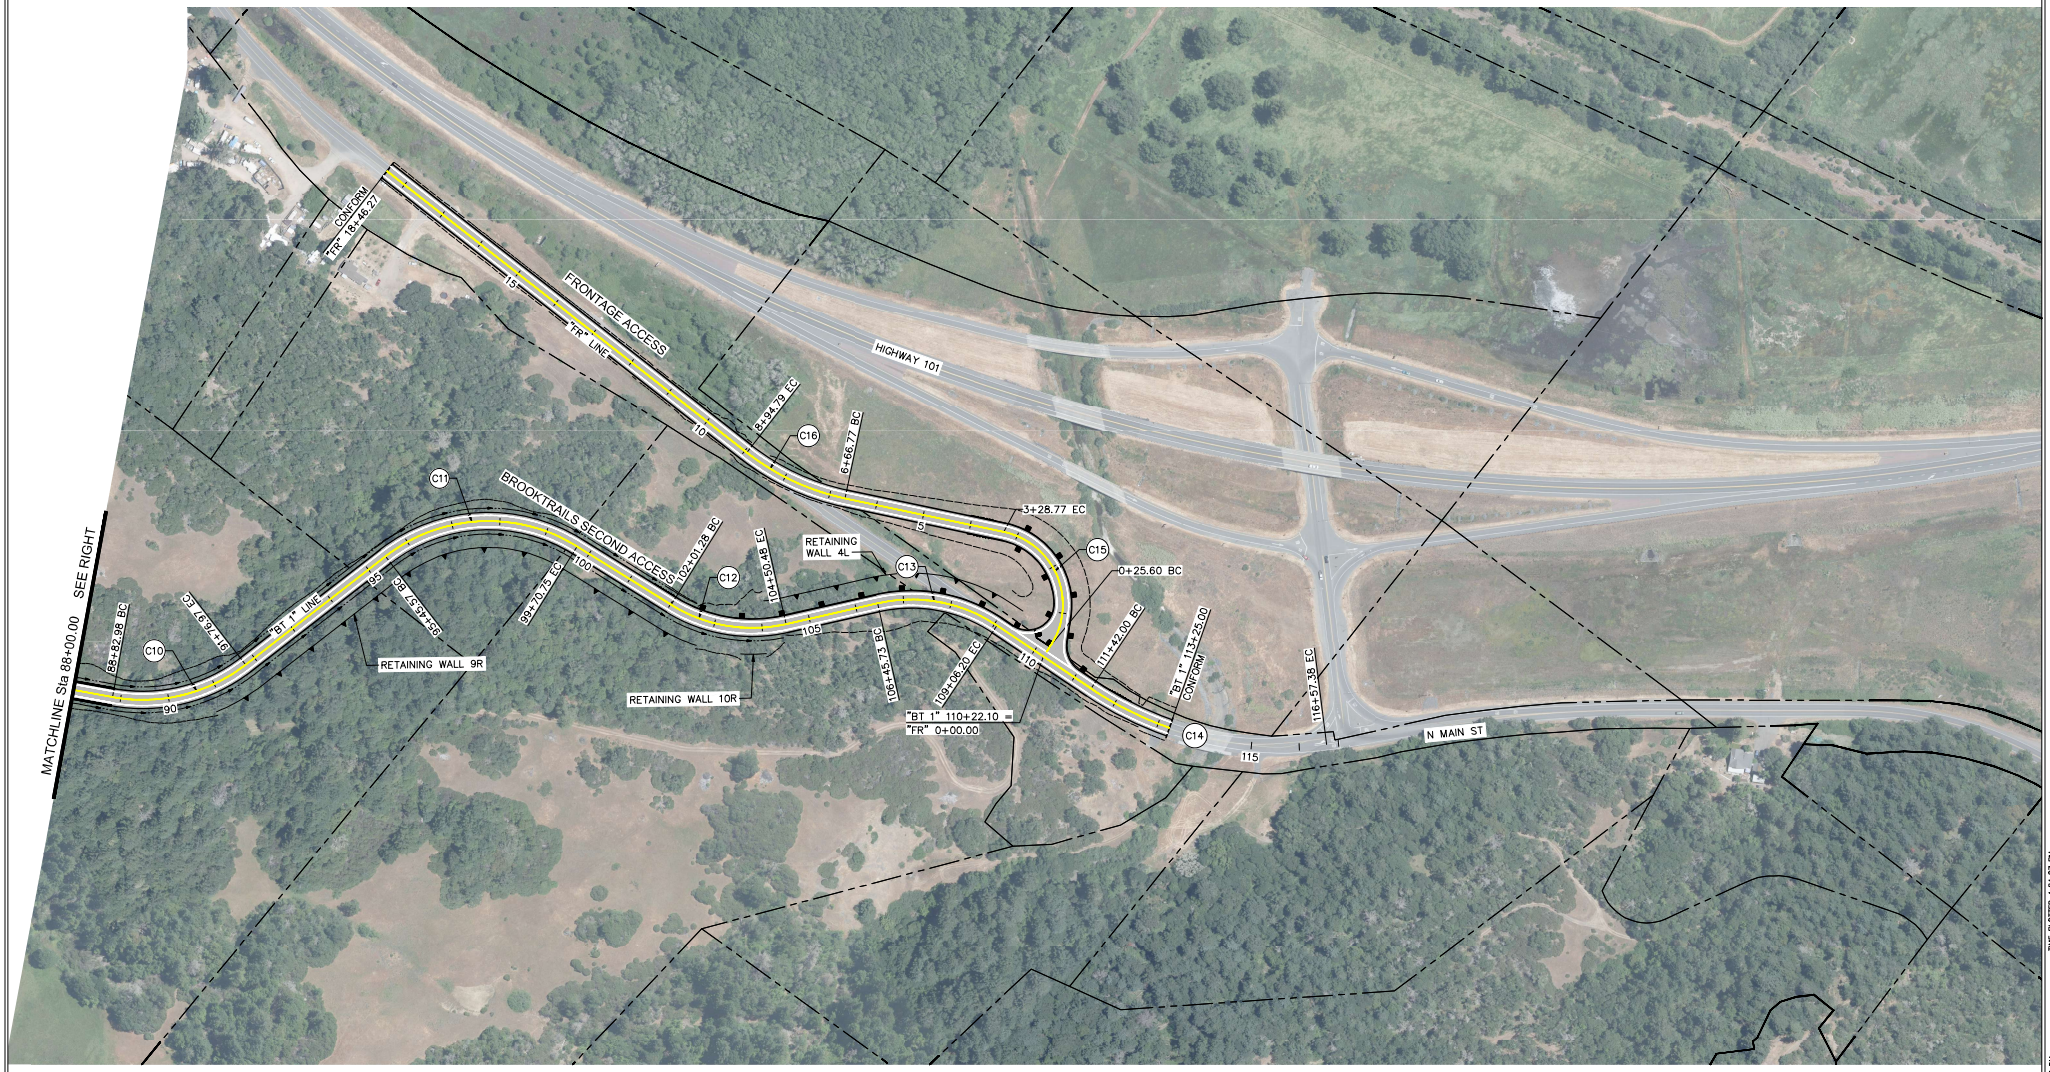

FILE C:\Users\Hernan.Gutierrez\DC\ACCDocs\Consor\D232030 - Brooktrails Second Access\Project Files\505 - CADD Files\05-Consor Files\Exhibits\Brooktrails - Exhibit - Alternative 1 - GAD - For Scoping Meeting.dwg

USERNAME: Hernan.Gutierrez
DATE PLOTTED: 8/12/2025 4:24:07 PM
TIME PLOTTED: 4:24:07 PM